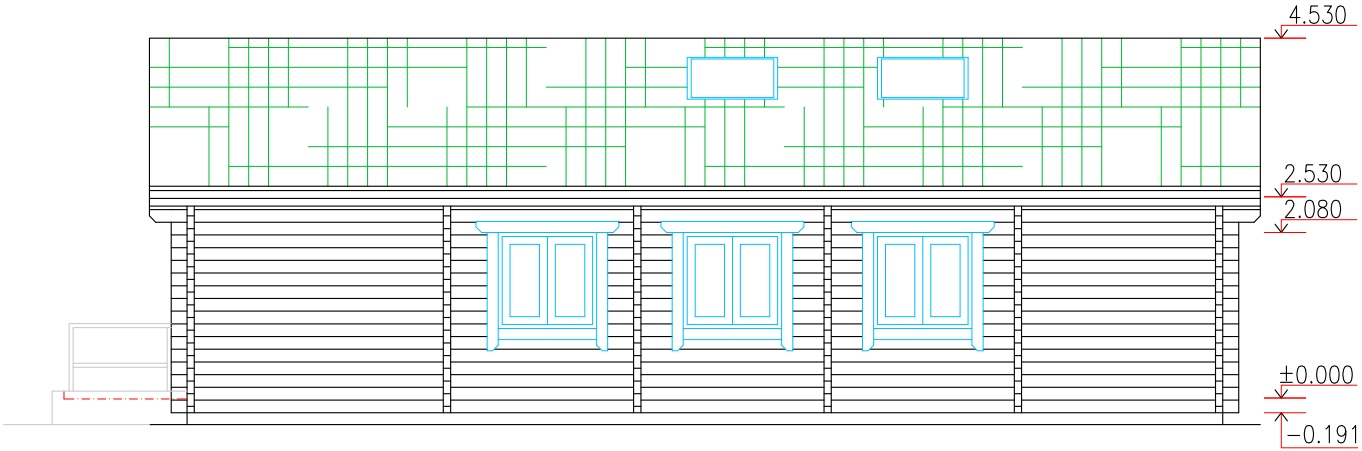

Yapton Primary	Section -A	Drawn by: Jaan Prost-Kängsepp
		AS RPM · Page: AE: 4.1 · Scale: 1:100

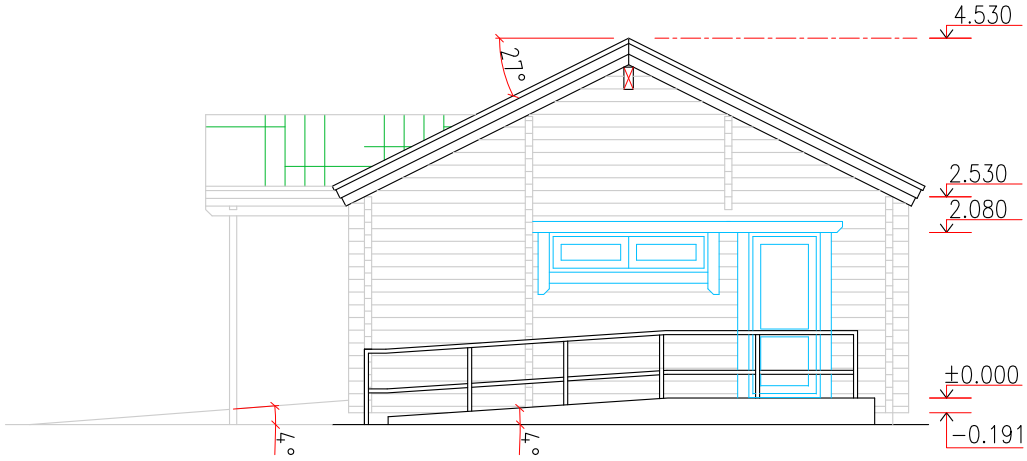

Yapton Primary	Section -B	Drawn by: Jaan Prost-Kängsepp
		AS RPM · Page: AE: 4.1.1 · Scale: 1:100

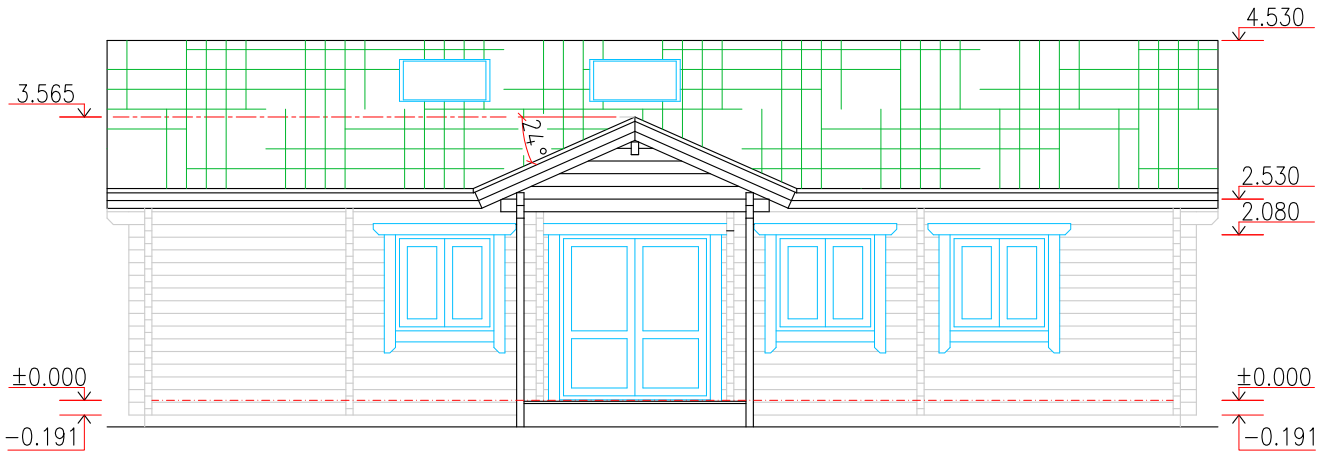

Yapton Primary	Section -C	Drawn by: Jaan Prost-Kängsepp
		AS RPM · Page: AE: 4.1.2 · Scale: 1:100

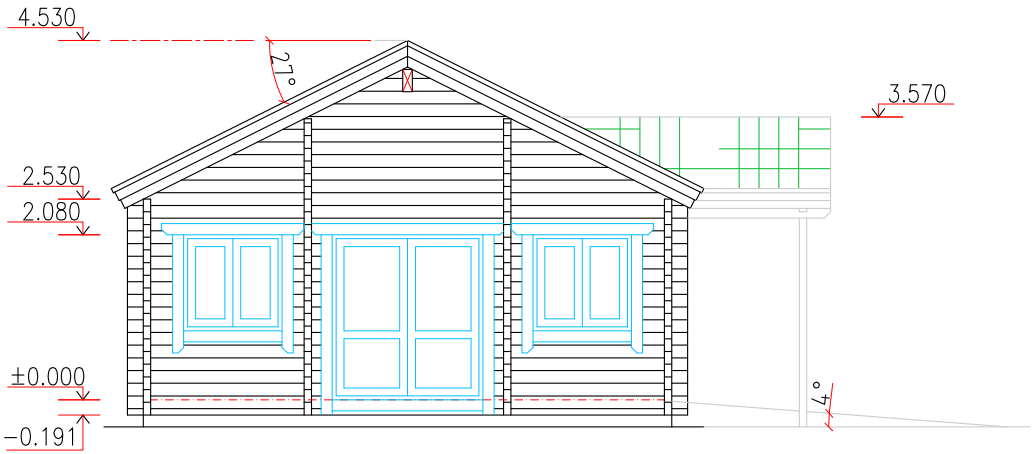

Yapton Primary	Section -D	Drawn by: Jaan Prost-Kängsepp
		AS RPM · Page: AE: 4.1.3 · Scale: 1:100

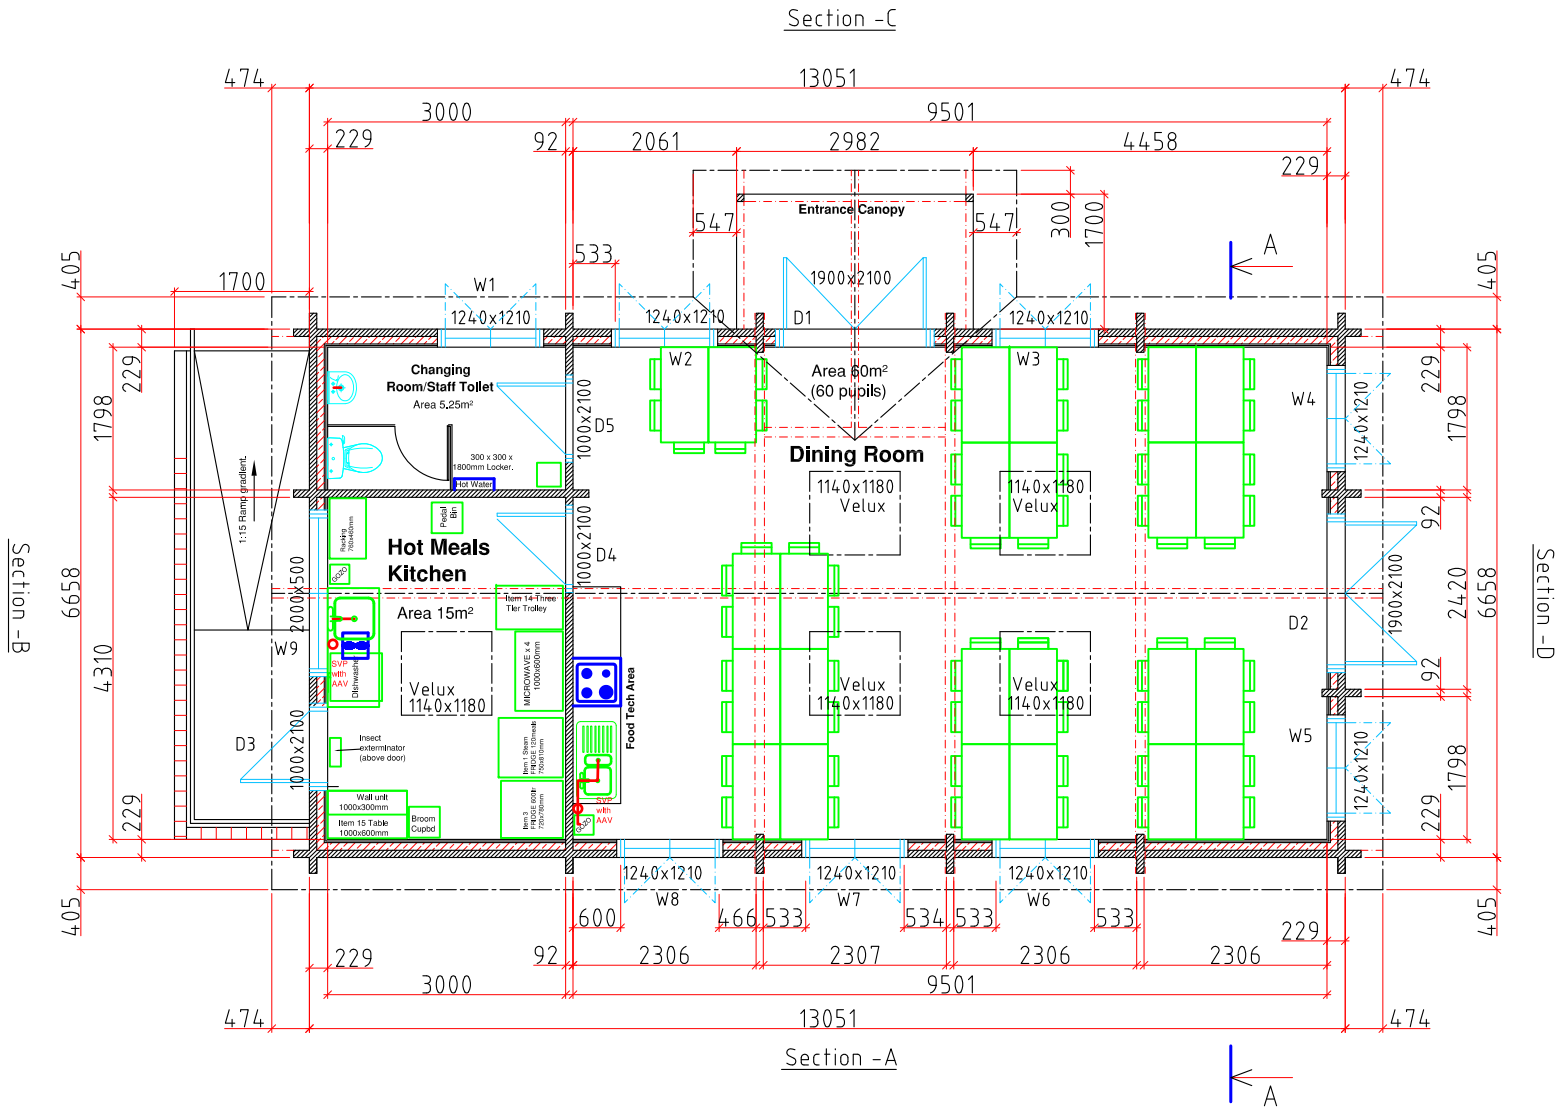

Yapton Primary	Ground floor V1	Drawn by: Jaan Prost-Kängsepp
		AS RPM · Page: AE: 4.2.1 · Scale: 1:100

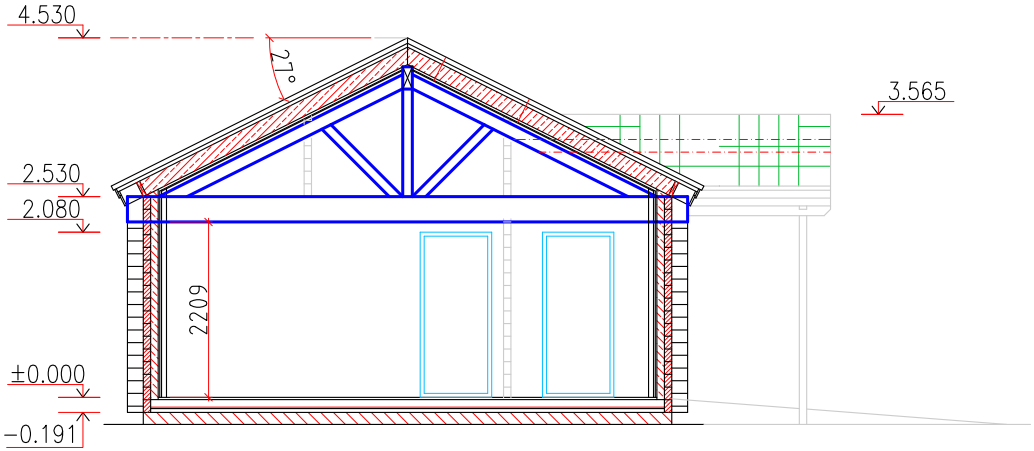

Yapton Primary	Cross-section A-A	Drawn by: Jaan Prost-Kängsepp
		AS RPM · Page: AE: 4.4 · Scale: 1:100